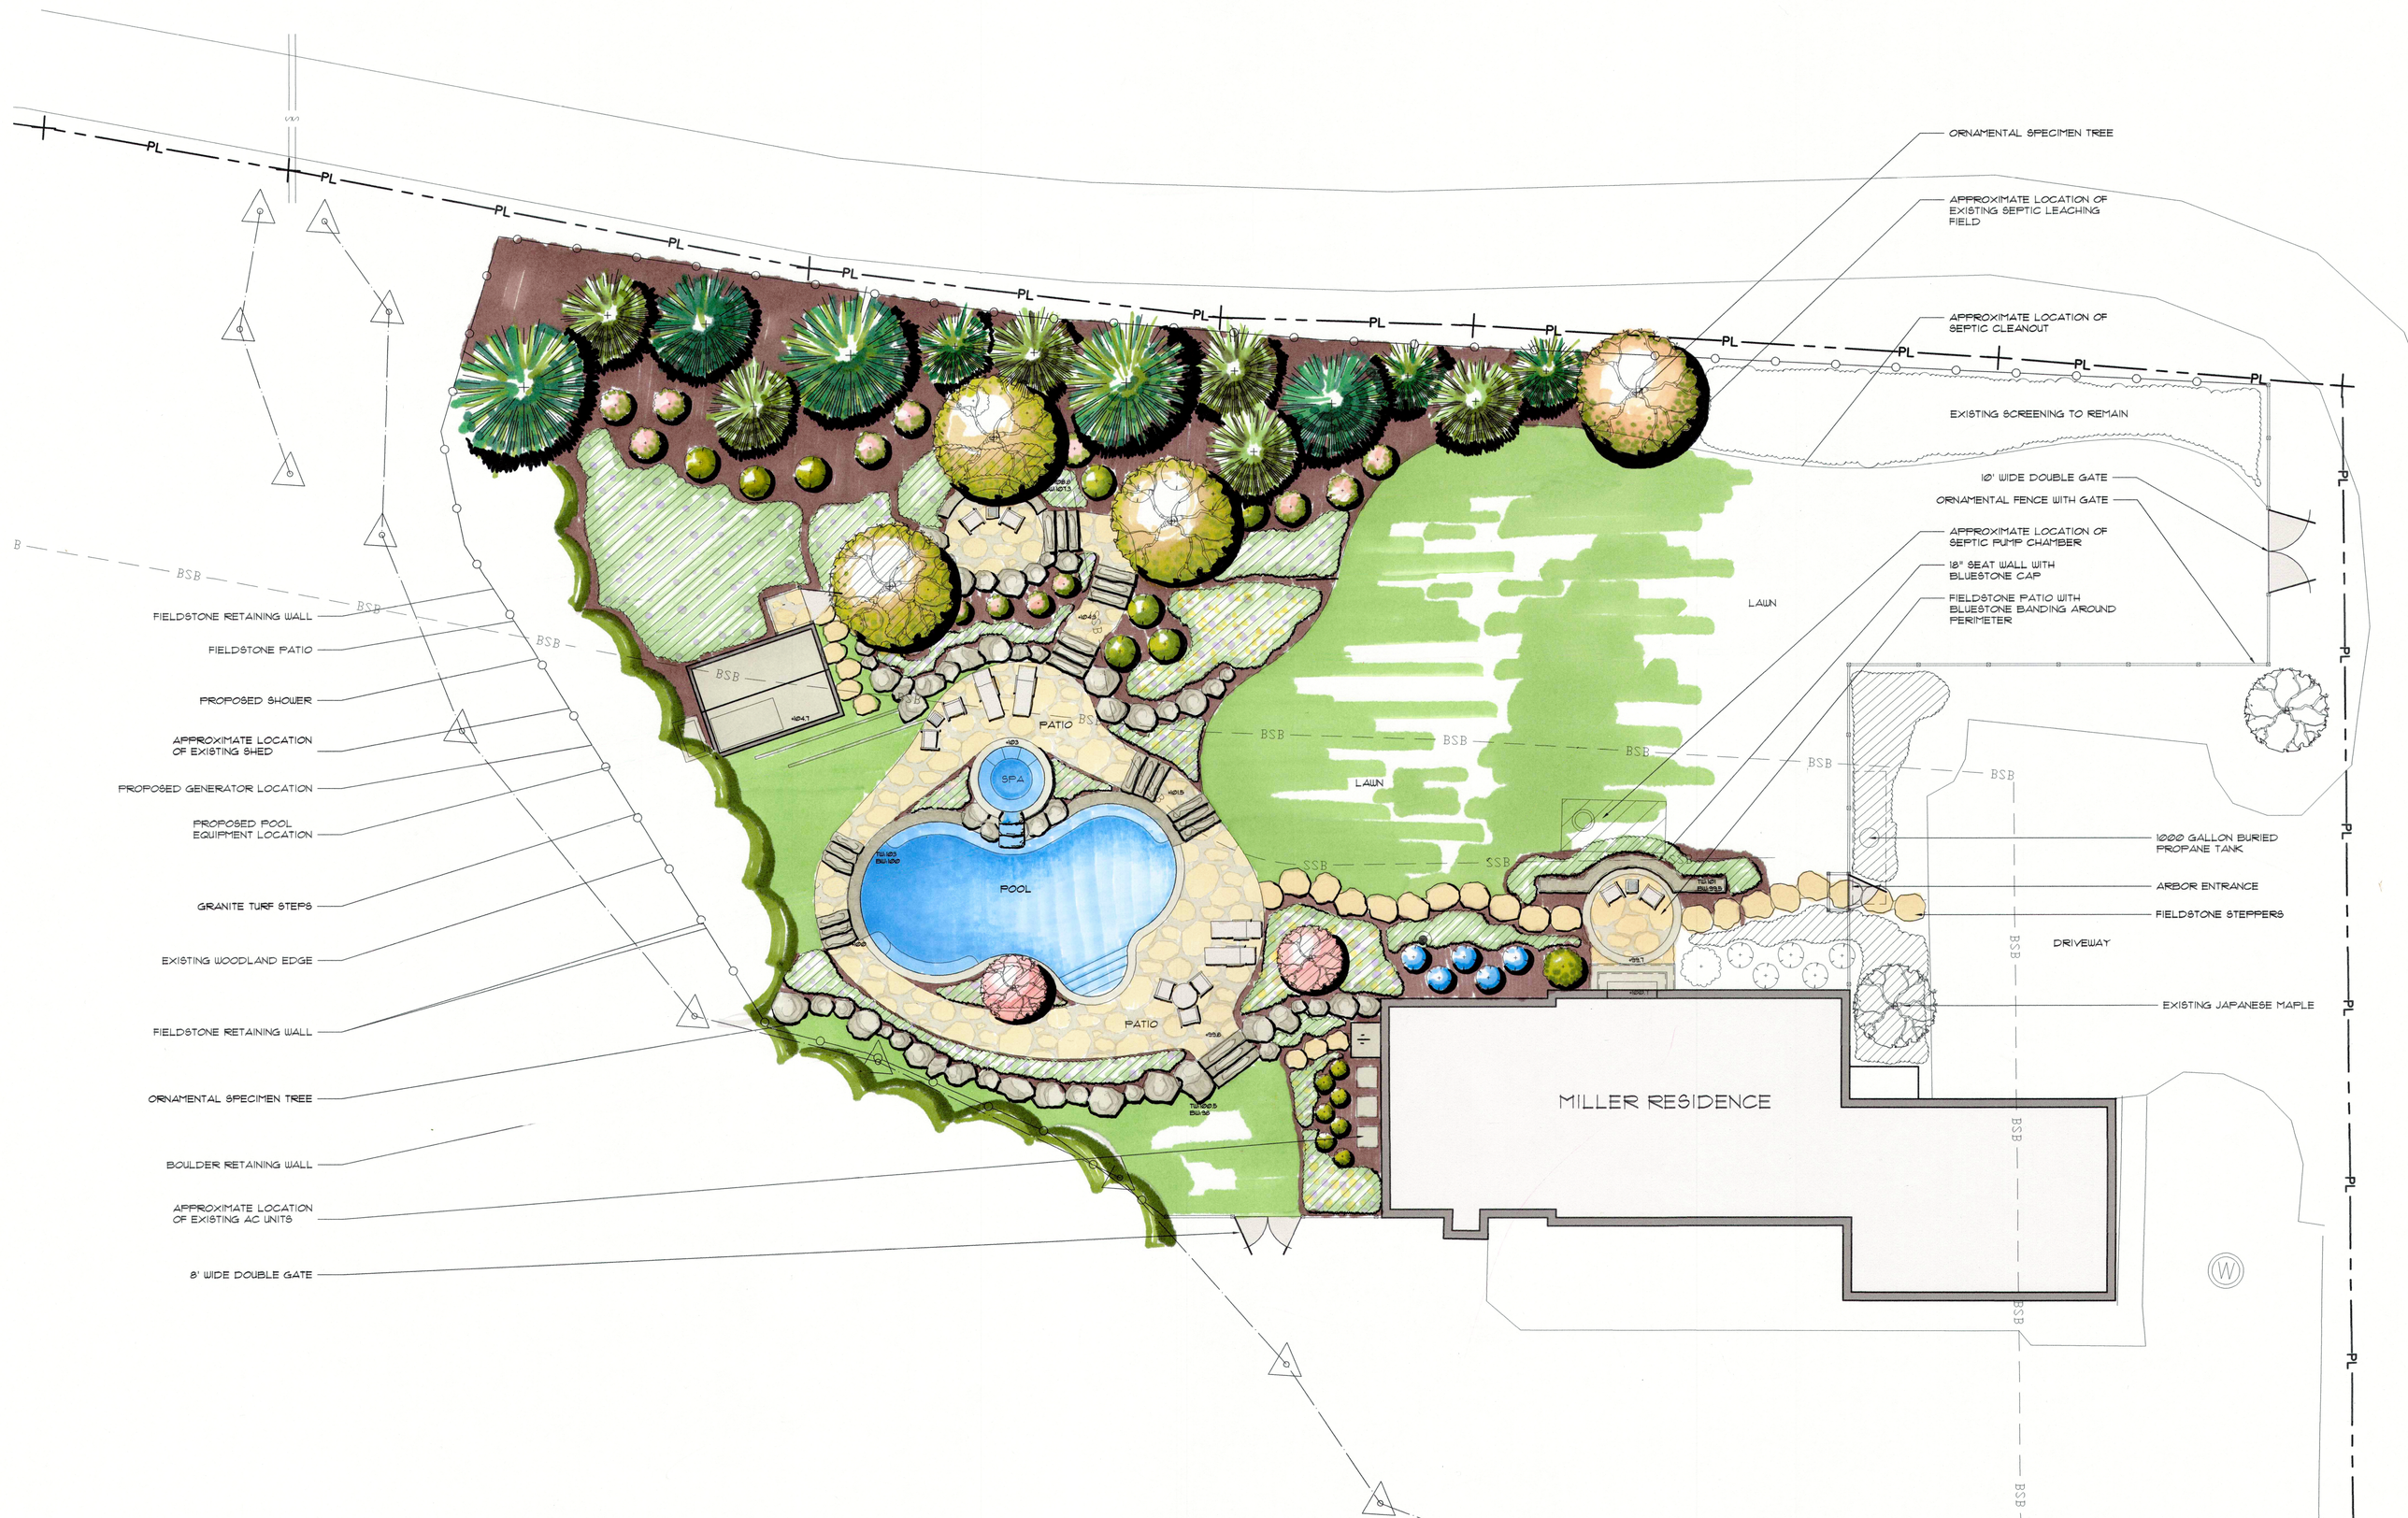
ORNAMENTAL SPECIMEN TREE
APPROXIMATE LOCATION OF EXISTING SEPTIC LEACHING FIELD
APPROXIMATE LOCATION OF SEPTIC CLEANOUT
EXISTING SCREENING TO REMAIN
10' WIDE DOUBLE GATE
ORNAMENTAL FENCE WITH GATE
APPROXIMATE LOCATION OF SEPTIC PUMP CHAMBER
18" SEAT WALL WITH BLUESTONE CAP
FIELDSTONE PATIO WITH BLUESTONE BANDING AROUND PERIMETER
LAWN
1000 GALLON BURIED PROPANE TANK
ARBOR ENTRANCE
FIELDSTONE STEPPERS
DRIVEWAY
EXISTING JAPANESE MAPLE
MILLER RESIDENCE
FIELDSTONE RETAINING WALL
FIELDSTONE PATIO
PROPOSED SHOWER
APPROXIMATE LOCATION OF EXISTING SHED
PROPOSED GENERATOR LOCATION
PROPOSED POOL EQUIPMENT LOCATION
GRANITE TURF STEPS
EXISTING WOODLAND EDGE
FIELDSTONE RETAINING WALL
ORNAMENTAL SPECIMEN TREE
BOULDER RETAINING WALL
APPROXIMATE LOCATION OF EXISTING AC UNITS
8' WIDE DOUBLE GATE
PATIO
SPA
POOL
PATIO
LAWN
PL
BSB
SSB
W