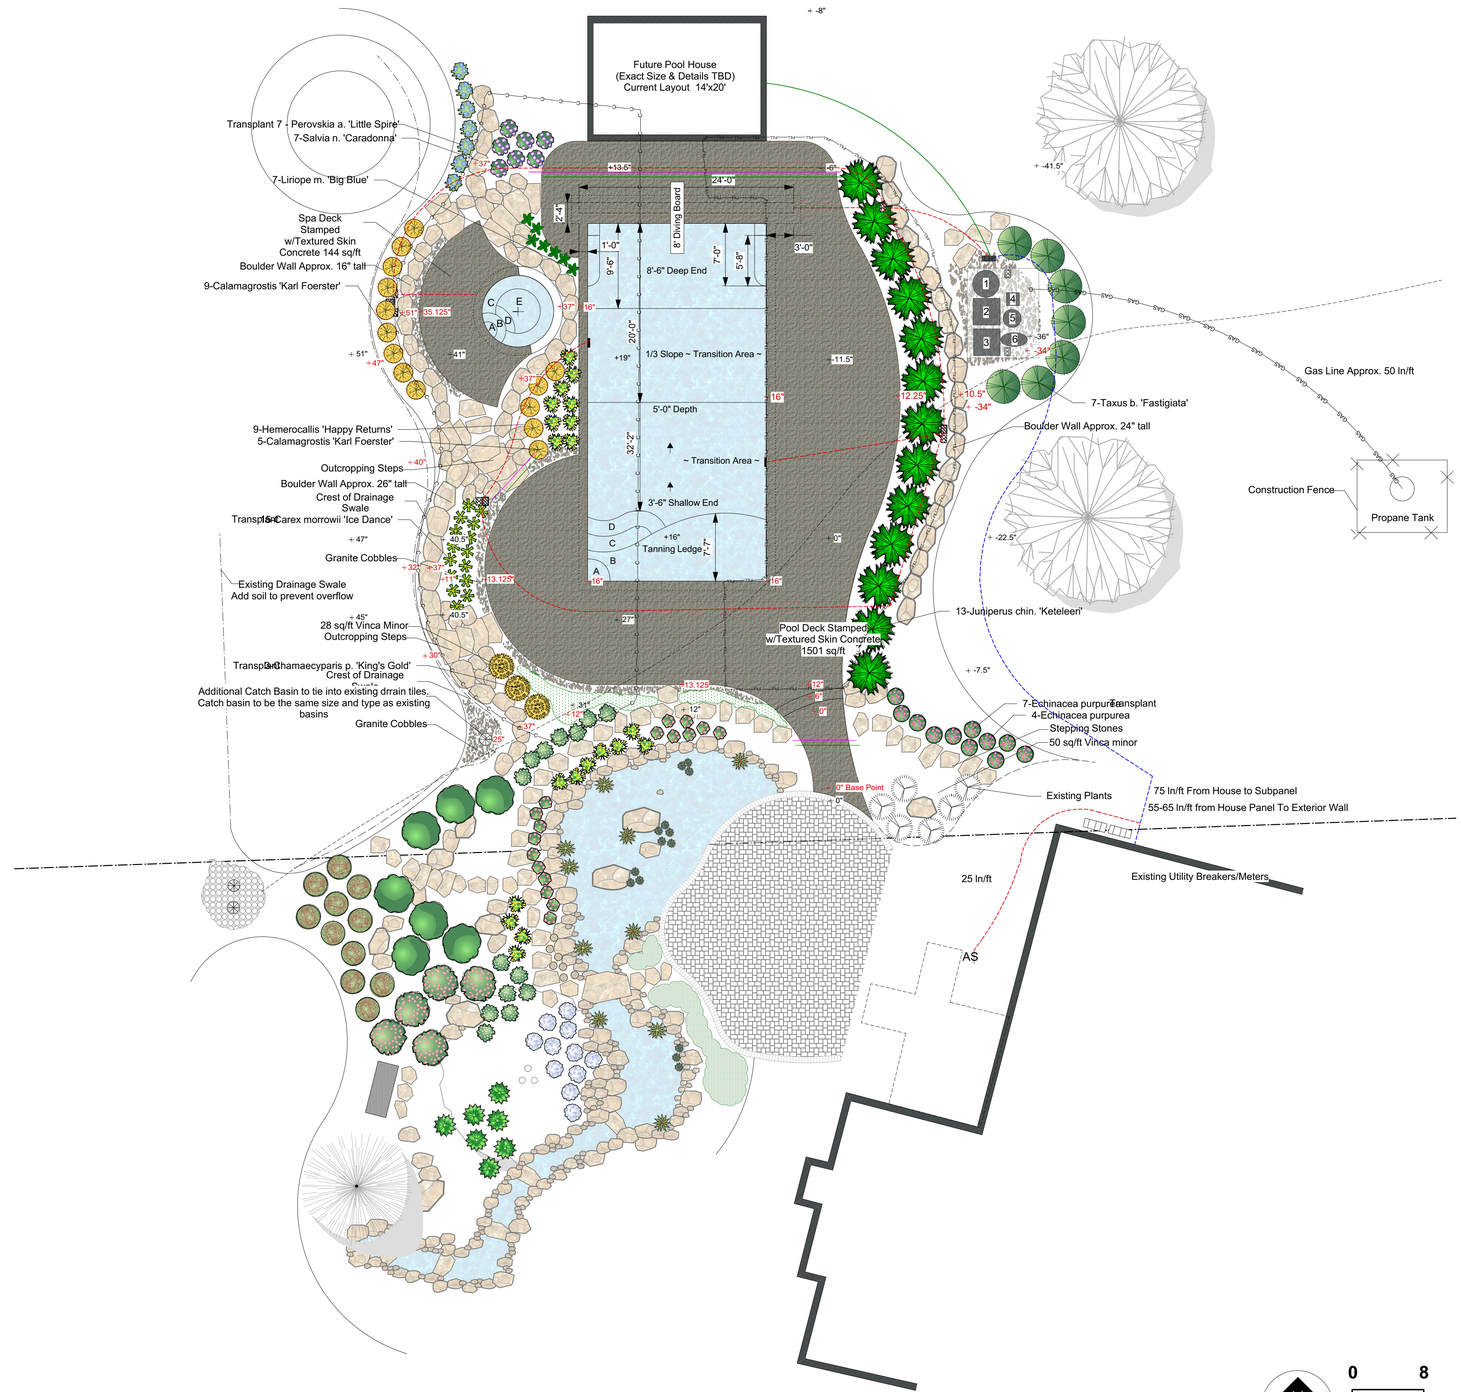

PROPOSED KEY

- -Electrical Subpanel
- -Electrical Outlet
- -Drainage Tile
- -Automatic Pool Cover Switch
- -Pool Light Junction Box
- -Spa Air Blower

LIGHTING KEY

- -Well Light
- -Path Light
- -Pond Light
- -Transformer

EXISTING KEY

- -Downspout
- -Electrical Outlet
- -Air Condition Unit
- -Utility Meters

Pool Equipment Key

1 = Pool/Spa Re. Pump
2 = Gas heater
3 = Electric Heat Pump
4 = Salt Cell
5 = Pump Cleaner
6 = Easy Touch Pool/Spa control system

Trench Key

- Drain Line Trench
- Main Electrical
- Electrical Trench
- 2" PVC Sleeves
- 1" PVC Sleeves
- Grade Cutting —C——C——C
- Fill Areas —FILL——FILL——FIL

Lyons Residence
Pool Landscape Project

Mark	Date	Description

CAD File Name:Untitled2
Issue Date:
Plot Date:
Designed by:

Lyons Residence
Landscape Plan

Drawing No.

L-1