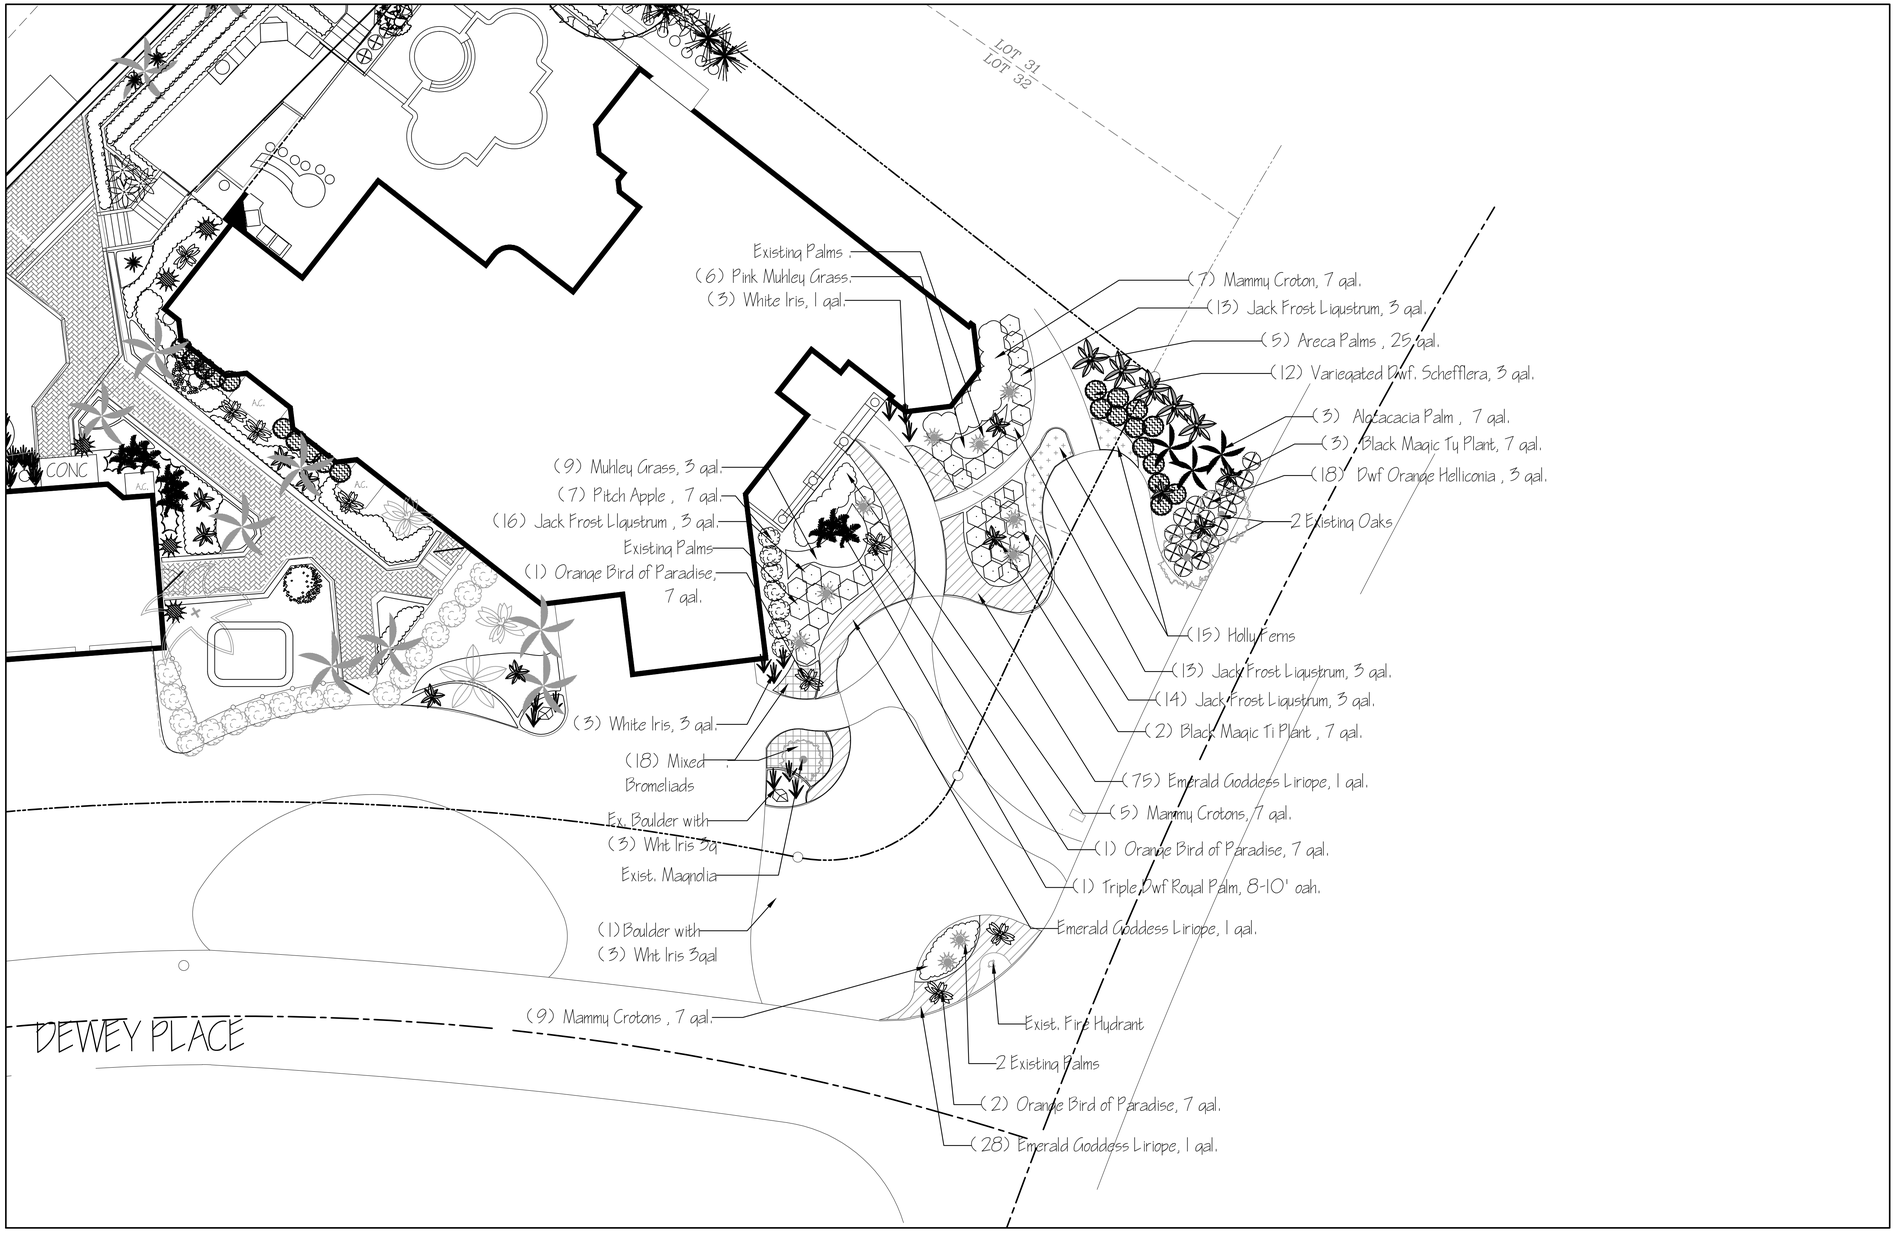

NORTH

0 5 10 20
SCALE = 1" = 10'

L-1
10/30/2015

BONACUSE RESIDENCE

PHASE TWO LANDSCAPE PLANTING

5050 COMMONWEALTH DR. SARASOTA, FL

L1