©2008 Horticopia, Inc.

Cryptomeria japonica 'Yoshino' (YOSHINO SUGI)

©2016 Horticopia, Inc.

Lagerstroemia x 'Natchez' (NATCHEZ CRAPEMYRTLE)

©2016 Horticopia, Inc.

Pinus flexilis (ROCKY MOUNTAIN WHITE PINE)

©2016 Horticopia, Inc.

Ligustrum obtusifolium (BORDER PRIVET)

©2016 Horticopia, Inc.

Liriope spicata (LILYTURF)

©2008 Horticopia, Inc.

Hydrangea paniculata 'Limelight' (LIMELIGHT HYBRID HYDRANGEA)

©2016 Horticopia, Inc.

Buxus 'Green Velvet' (GREEN VELVET BOXWOOD)

©2016 Horticopia, Inc.

Thuja plicata 'Fastigiata' (FASTIGIATA GIANT CEDAR)

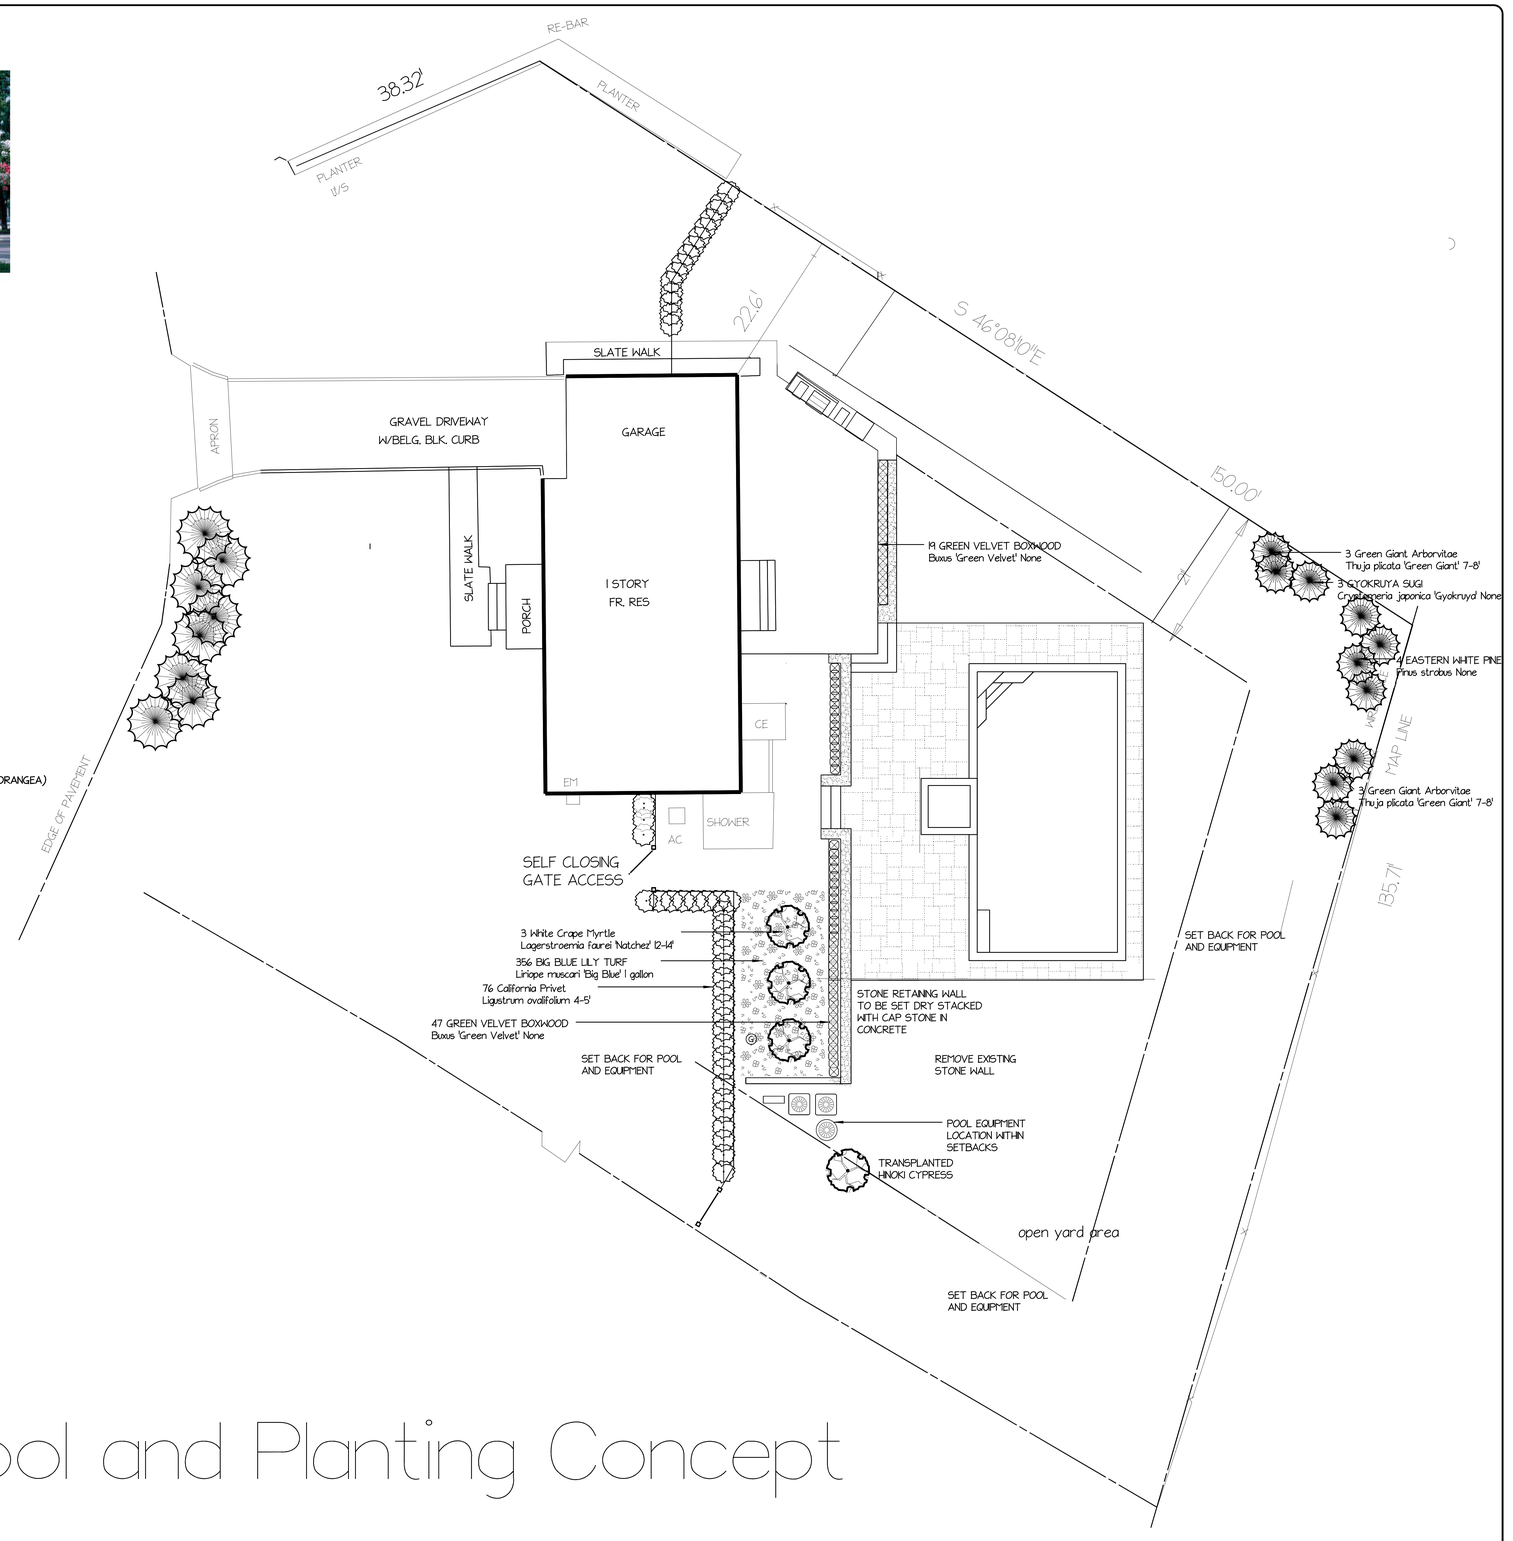

Pool and Planting Concept

NOTES

Planting Preparation:

All planting areas will be thoroughly cultivated and cleaned up by hand. The soil will be mixed with a blend of leaf compost, topsoil and will be nutrient balanced to allow for healthy plant growth.

All plant material shall be in good horticultural condition and will be free of insects & disease

The proper horticultural techniques will be followed when installing all of the plant materials

All planting pits will be excavated in excess of 15 times the width of the root ball and approximately 4" deeper to allow for the proper planting amendments

All plantings will be mulched with shredded hardwood mulch to help retain moisture during the heated months as well as reduce weed growth

No.	Date	Description
REVISIONS		

These drawings are the property of Groundworks Landscaping, Inc. The design shown and described herein are propietary and cannot be copied, duplicated or commercially exploited in whole or in part. The drawings and specifications shall not be used by the owner for other projects, for additions to the project, or for the completion of the project by others. The owner agrees to hold harmless, indemnify and defend the landscape designer against all damages, claims, and losses, including defense costs arising out of any reuse of the plans and specifications without written authorization of Groundworks Landscaping, Inc.

SCALE	1" = 10'
DRAWN BY	KJH
CHECKED BY	
DATE	MARCH 2016
DATE OF PRINT	

PROJECT NO.

SHEET NO.

Powered by DynaSCAPE®